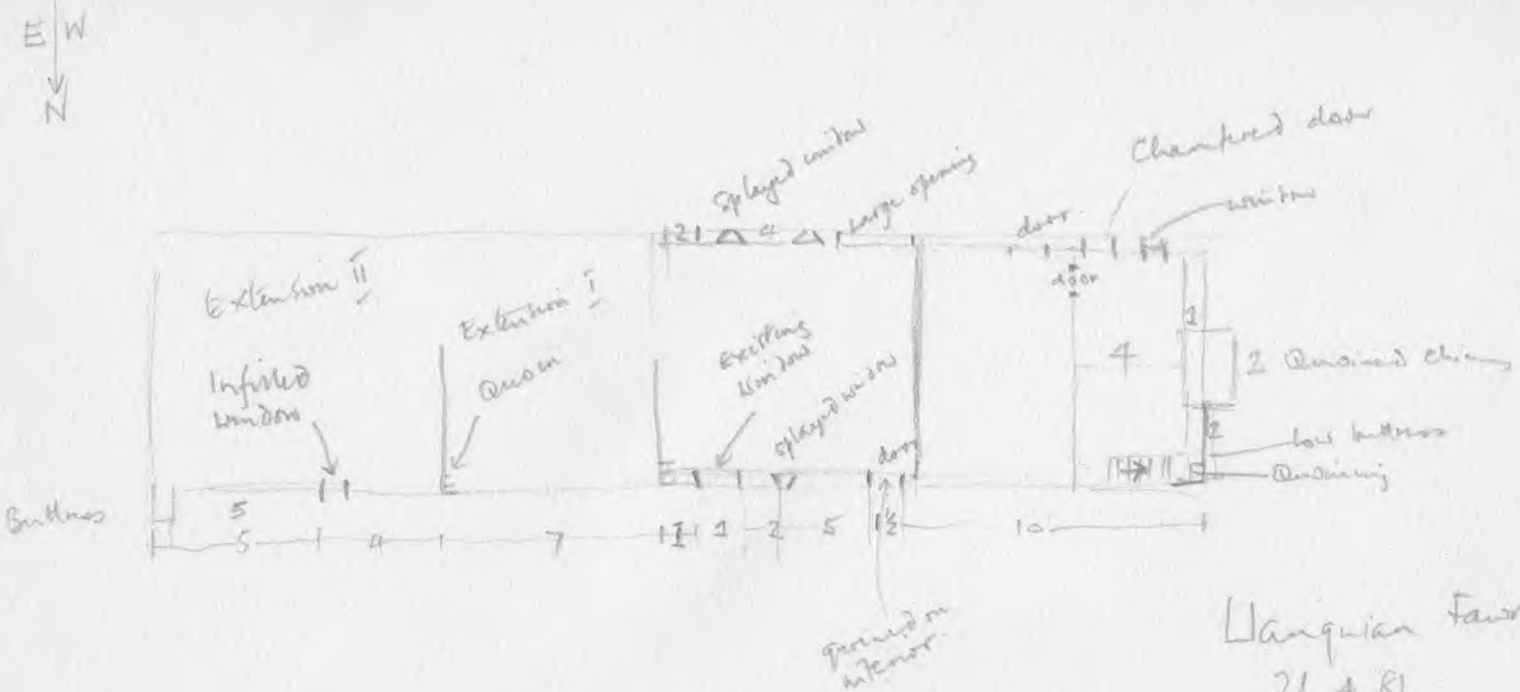
E W
N
Splayed window
large opening
Chamfered door
window
door
door
Extension II
Extension I
Infilled window
Quoin
Existing window
Splayed window
door
2 Quoined chimney
low buttress
Quoining
Buttress
grooved on interior
Hanquian Fawr
21.4.81.